PALO PINTO COUNTY
TURKEY PEAK

LEGEND

- EXISTING ROW
- PROPOSED ROW
- PROPOSED TCE
- PROPOSED DRAINAGE EASEMENT
- PROPOSED EOP
- PROPOSED SHOULDER
- PROPOSED BRIDGE DECK
- PROPOSED PAVEMENT LIMITS
- PROPOSED DRIVEWAY BASE
- PROPOSED DRIVEWAY GRAVEL
- PROPOSED DRIVEWAY ASPHALT
- PROPOSED DRIVEWAY 2CTS
- TRAFFIC FLOW

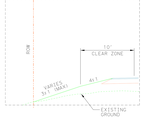

STA 531+50 TO STA 549+95

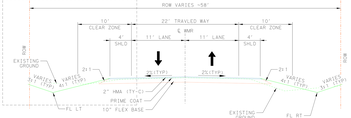

WARD MOUNTAIN ROAD
STA 498+50 TO STA 645+00
STA 650+50 TO STA 667+00

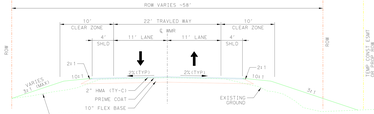

WARD MOUNTAIN ROAD
STA 645+00 TO STA 650+50

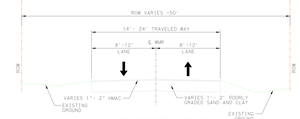

WARD MOUNTAIN ROAD
EXISTING CONDITION

PRELIMINARY-FOR INFORMATION ONLY
THIS DOCUMENT IS RELEASED FOR THE PURPOSE OF INTERIM REVIEW ONLY AND NOT TO BE USED FOR CONSTRUCTION, BIDDING, OR PERMITTING PURPOSES.
Supervised By: RACHEL COOK
P.E. Serial No. 138580
Date: 9/8/2025

100 50 0 100 200
SCALE: 1" = 100'

HDR Engineering, Inc.
4401 West Gate Boulevard, Suite 400
Austin, Texas 78745
Texas Registered Engineering Firm F-754

TURKEY PEAK

PALO PINTO COUNTY
TURKEY PEAK

LEGEND

- EXISTING ROW
- PROPOSED ROW
- PROPOSED TCE
- PROPOSED DRAINAGE EASEMENT
- PROPOSED EOP
- PROPOSED SHOULDER
- PROPOSED BRIDGE DECK
- PROPOSED PAVEMENT LIMITS
- PROPOSED DRIVEWAY BASE
- PROPOSED DRIVEWAY GRAVEL
- PROPOSED DRIVEWAY ASPHALT
- PROPOSED DRIVEWAY 2CTS
- TRAFFIC FLOW

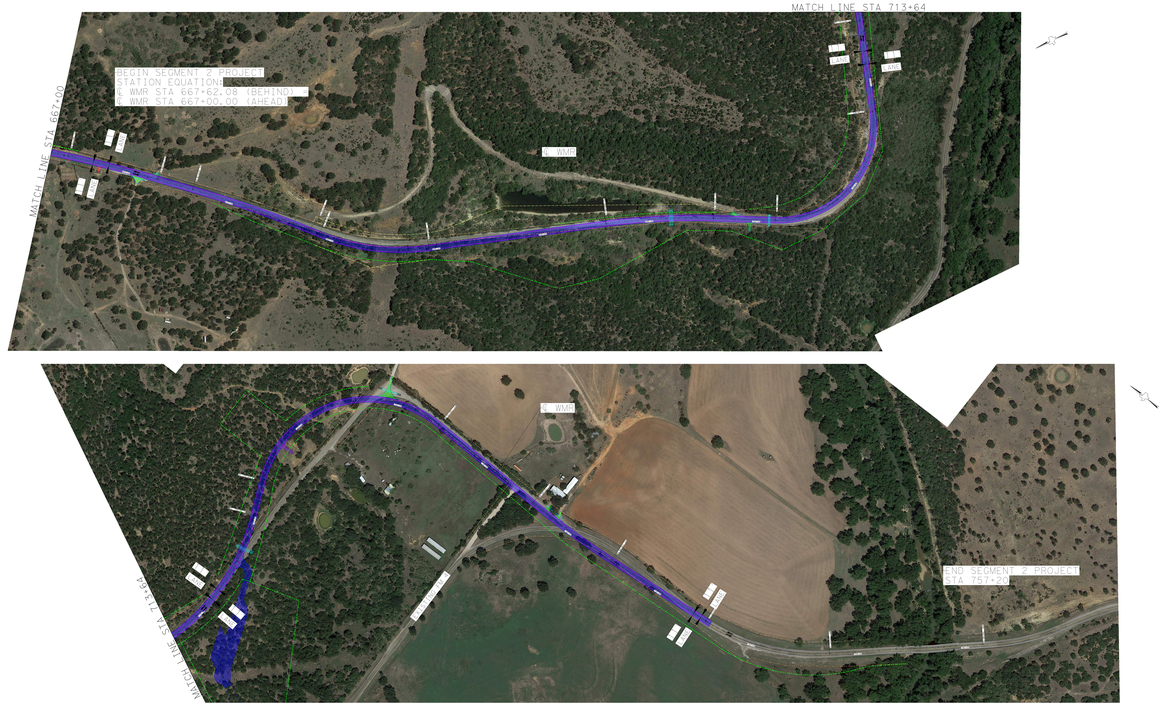

PRELIMINARY-FOR INFORMATION ONLY
THIS DOCUMENT IS RELEASED FOR THE PURPOSE OF INTERIM REVIEW ONLY AND IS NOT TO BE USED FOR CONSTRUCTION, BIDDING, OR PERMITTING PURPOSES.
Supervised By: RACHEL COOK
P.E. Serial No. 138180
Date: 9/8/2025

100 50 0 100 200
SCALE: 1" = 100'

HDR Engineering, Inc.
4401 West Gate Boulevard, Suite 400
Austin, Texas 78745
Texas Registered Engineering Firm F-754

TURKEY PEAK

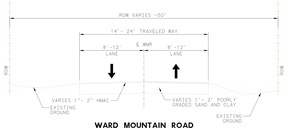

WARD MOUNTAIN ROAD
EXISTING CONDITION

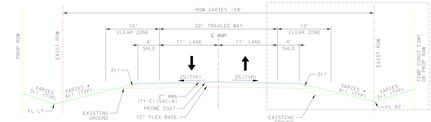

WARD MOUNTAIN ROAD
STA 667+00 TO STA 683+23
STA 714+00 TO STA 747+87

* SEE PLAN AND PROFILE SHEETS FOR VARIATIONS FROM TYPICAL SECTION TYPICAL SLOPES.

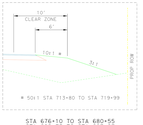

STA 676+10 TO STA 680+55
STA 683+23 TO STA 693+25
STA 713+80 TO STA 727+90

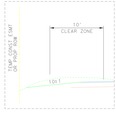

STA 685+80 TO STA 695+74

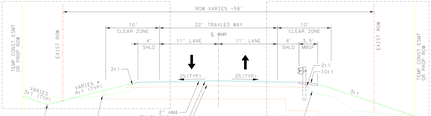

SEE ROADWAY EMBANKMENT DETAIL SHEET FOR STA 683+00 AND STA 695+40

WARD MOUNTAIN ROAD
STA 683+23 TO STA 714+00

* SEE PLAN AND PROFILE SHEETS FOR VARIATIONS FROM TYPICAL SECTION TYPICAL SLOPES.

** STA 683+00 TO STA 698+00 FLEX BASE THICKNESS SHALL BE 14".

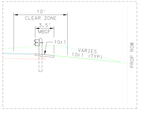

STA 695+50 TO STA 699+80
STA 701+70 TO STA 702+40
STA 708+32 TO STA 714+00

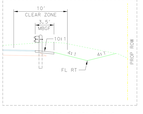

STA 702+50 TO STA 705+00
STA 706+75 TO STA 708+32

PALO PINTO COUNTY
TURKEY PEAK

LEGEND

- EXISTING ROW
- PROPOSED ROW
- PROPOSED EOP
- PROPOSED SHOULDER
- PROPOSED BRIDGE DECK
- PROPOSED PAVEMENT LIMITS
- PROPOSED DRIVEWAY BASE
- PROPOSED DRIVEWAY GRAVEL
- PROPOSED DRIVEWAY 2CTS
- TRAFFIC FLOW

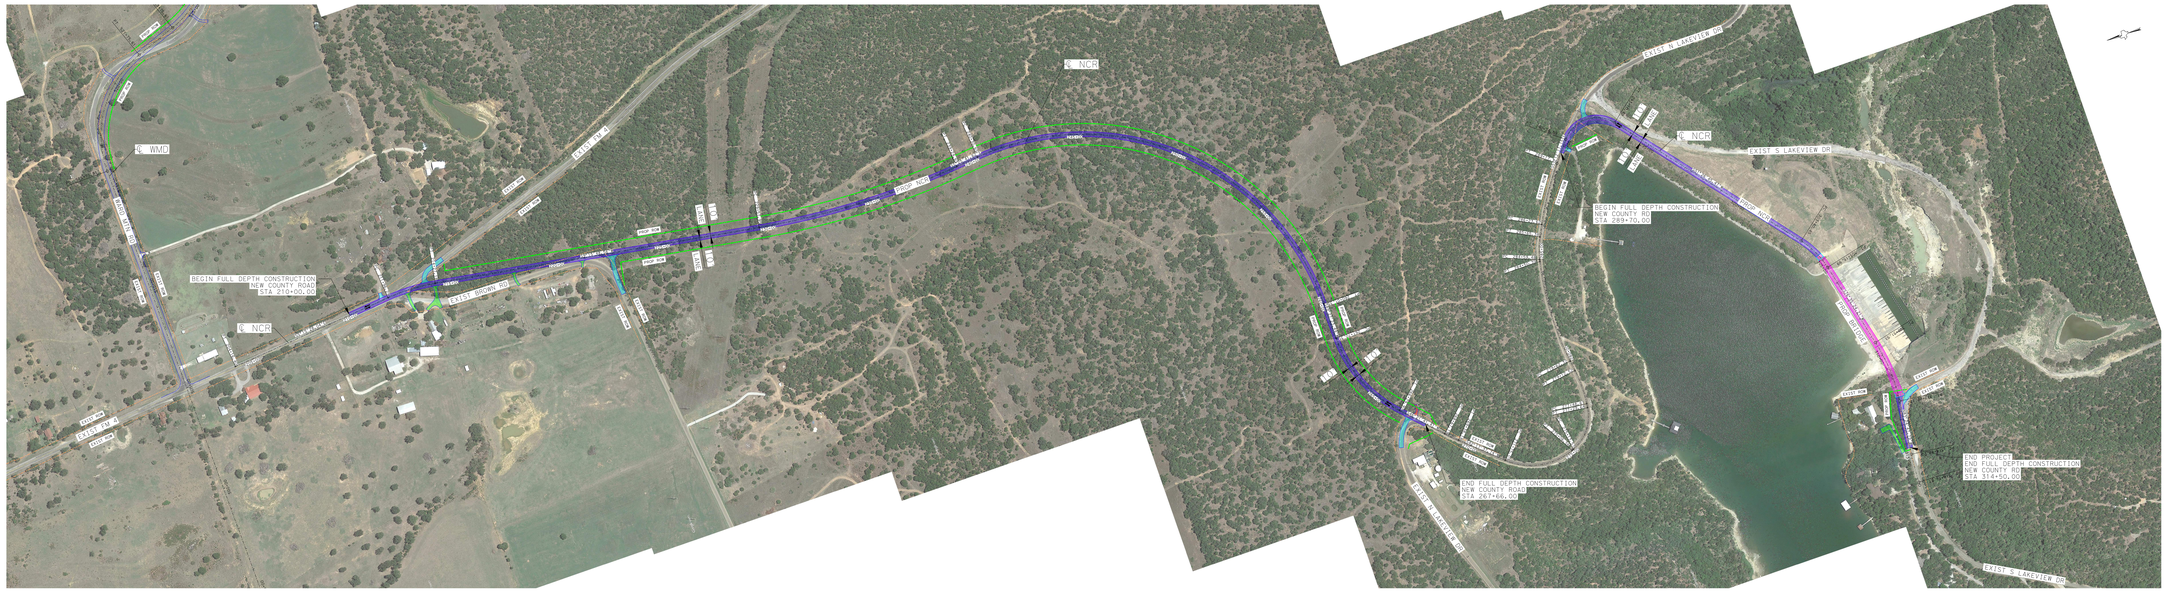

PRELIMINARY-FOR INFORMATION ONLY
THIS DOCUMENT IS RELEASED FOR THE PURPOSE OF REVIEW UNDER THE AUTHORITY OF NOT TO BE USED FOR CONSTRUCTION, BIDDING, OR PERMITTING PURPOSES.

Supervised By: RACHEL COOK
P.E. Serial No. 138580
Date: 7/10/2025

100 50 0 100 200
SCALE: 1" = 100'

HDR Engineering, Inc.
4401 West Gate Boulevard, Suite 400
Austin, Texas 78745
Texas Registered Engineering Firm F-754

TURKEY PEAK